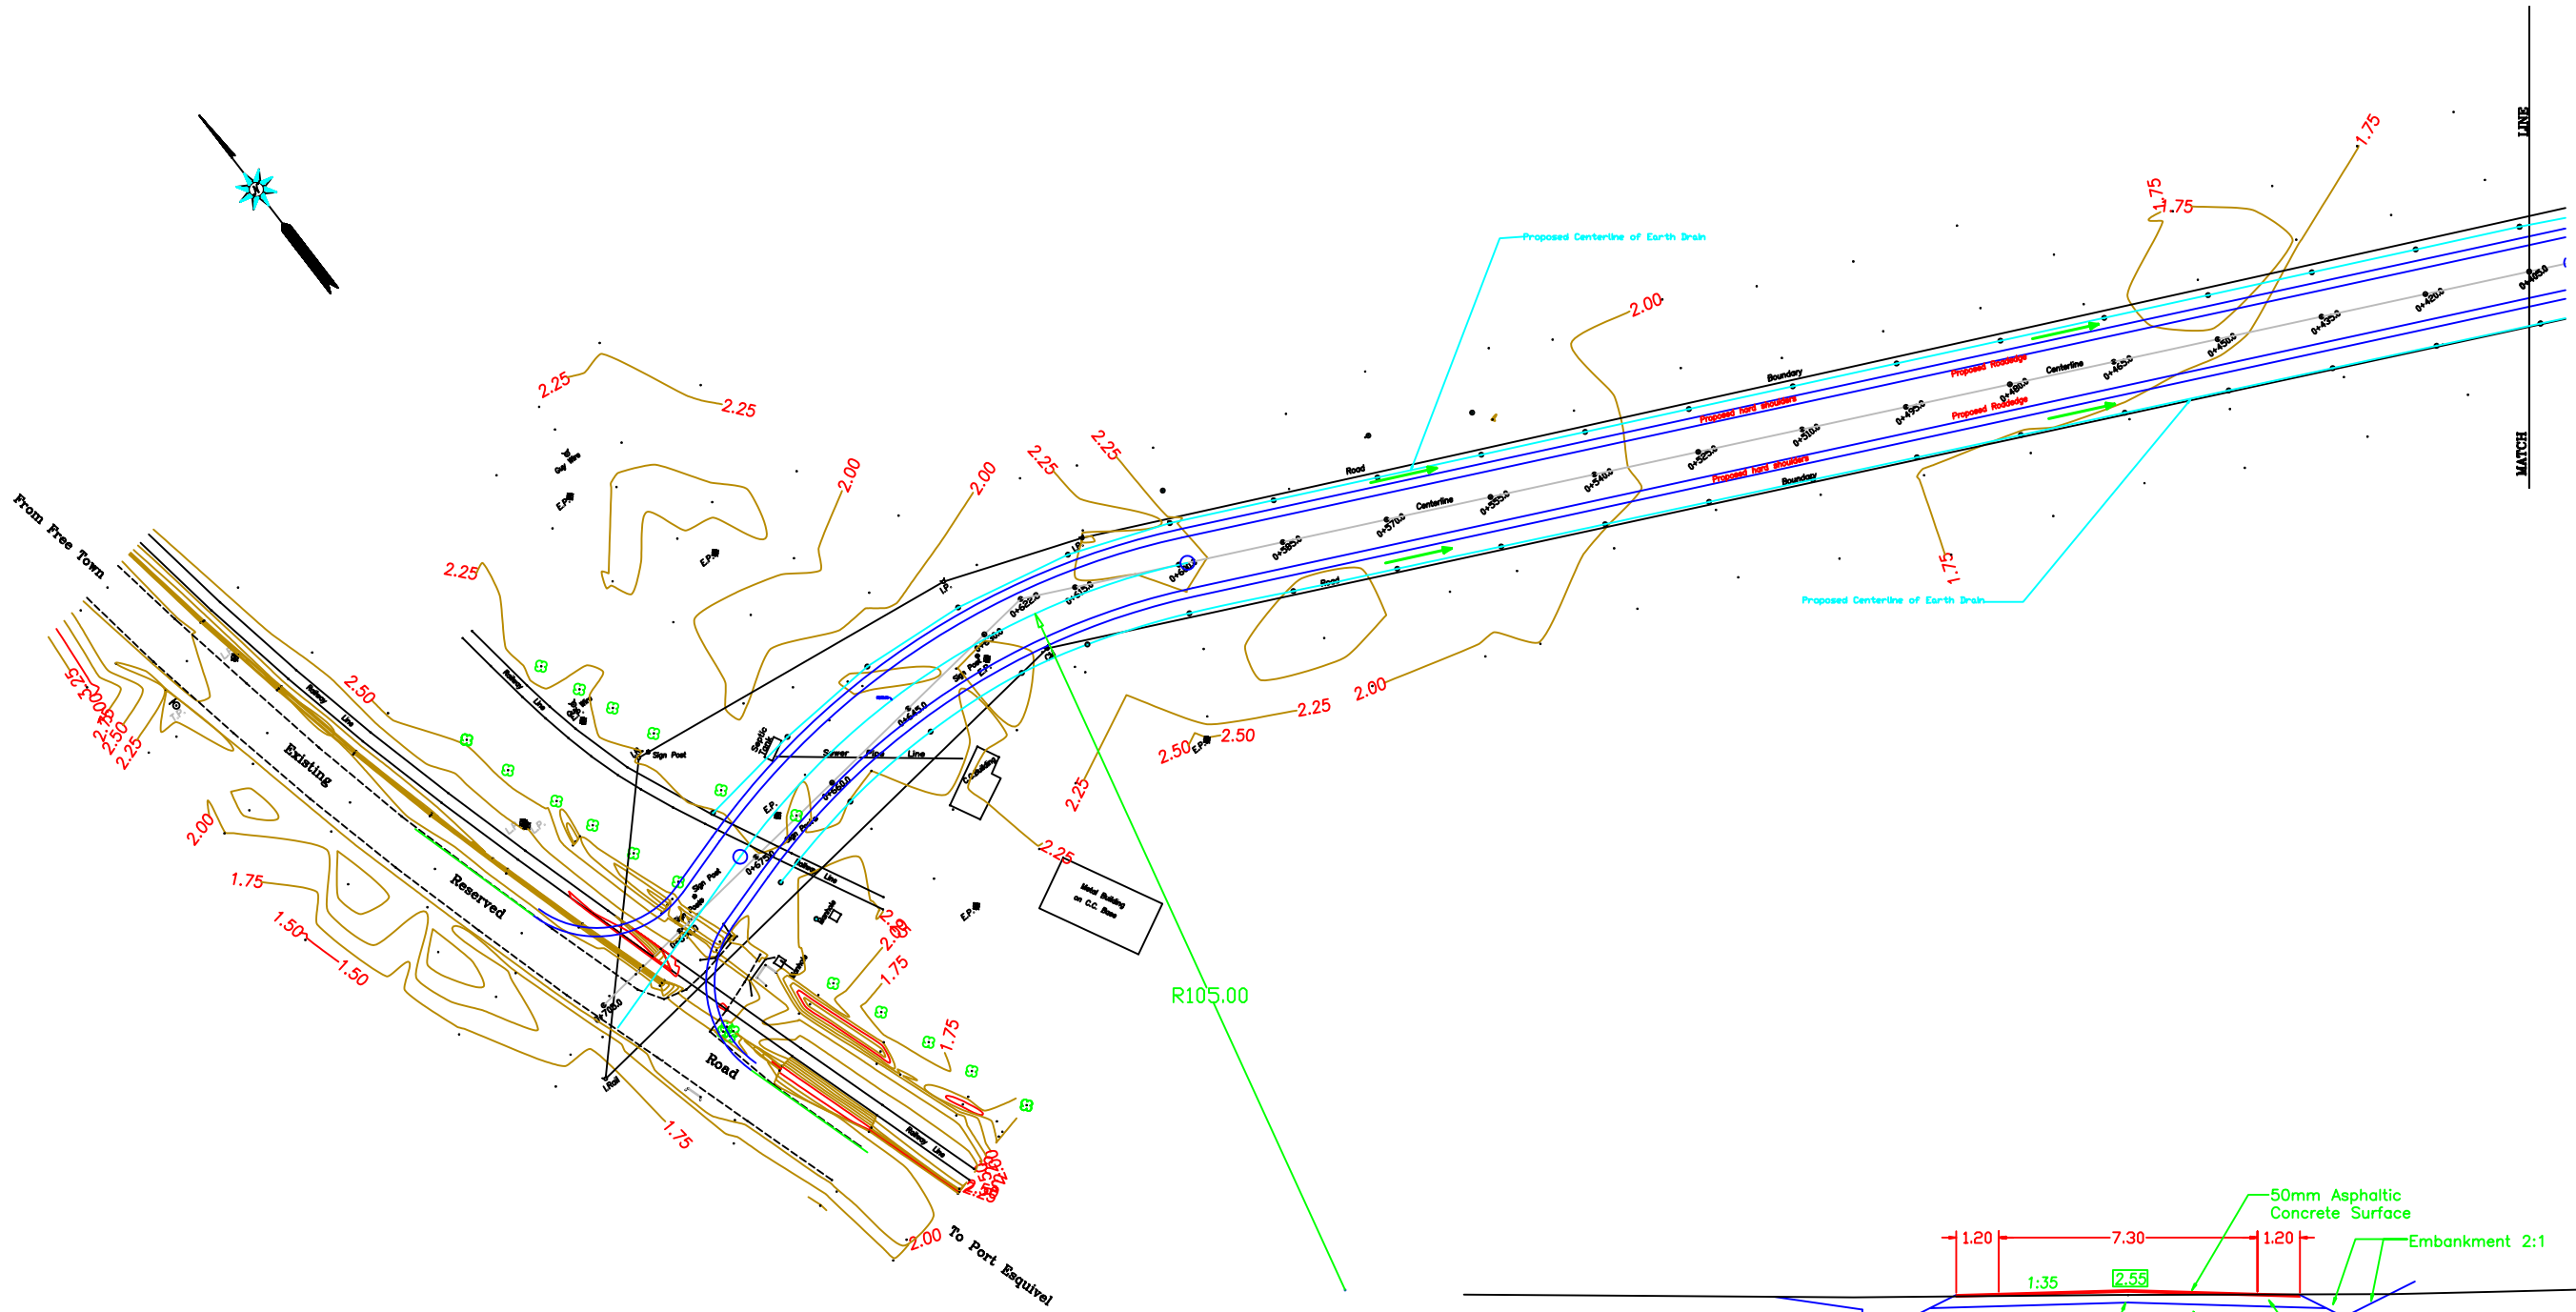

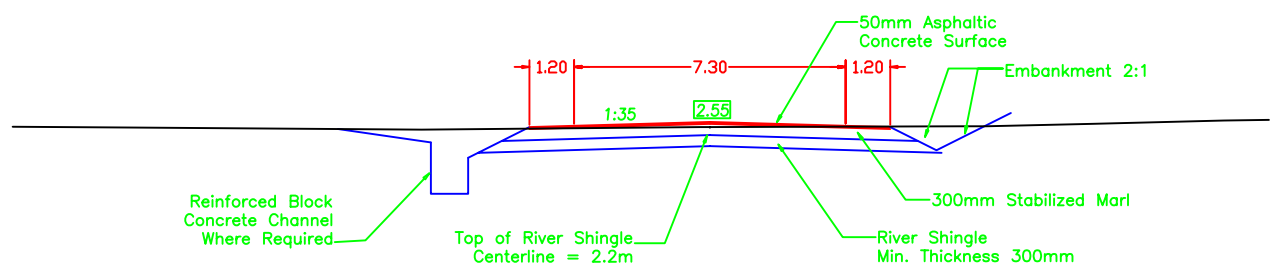

Typical Cross Section
Scale 1:100

WALLACE EVANS JAMAICA LTD.
CONSULTING CIVIL & STRUCTURAL ENGINEERS
9 LEINSTER ROAD, KINGSTON 5, JAMAICA, W.I.
TEL: (876) 926-6612, 926-6153 FAX: (876) 926-6771
E-MAIL: WEJL@COLIS.COM

Client: JAMAICA BROILERS GROUP

Project: PROPOSED ETHANOL PLANT AT PORT ESQUIVEL

Dwg. Title: LAYOUT OF ACCESS ROAD & EARTH DRAIN CENTERLINES

Notes: Stage 1 – Construction to the top of Shingle layer only

No.	Revisions	Chkd	Date
B	Tender Issue		Sept 06
A	Preliminary Design		

Scale	1:500	Date	Sept 2006
Designed	JA/DPM	Checked	
Drawn	DPM	Approved	
Drawing No.	J1352/01	Rev.	B