



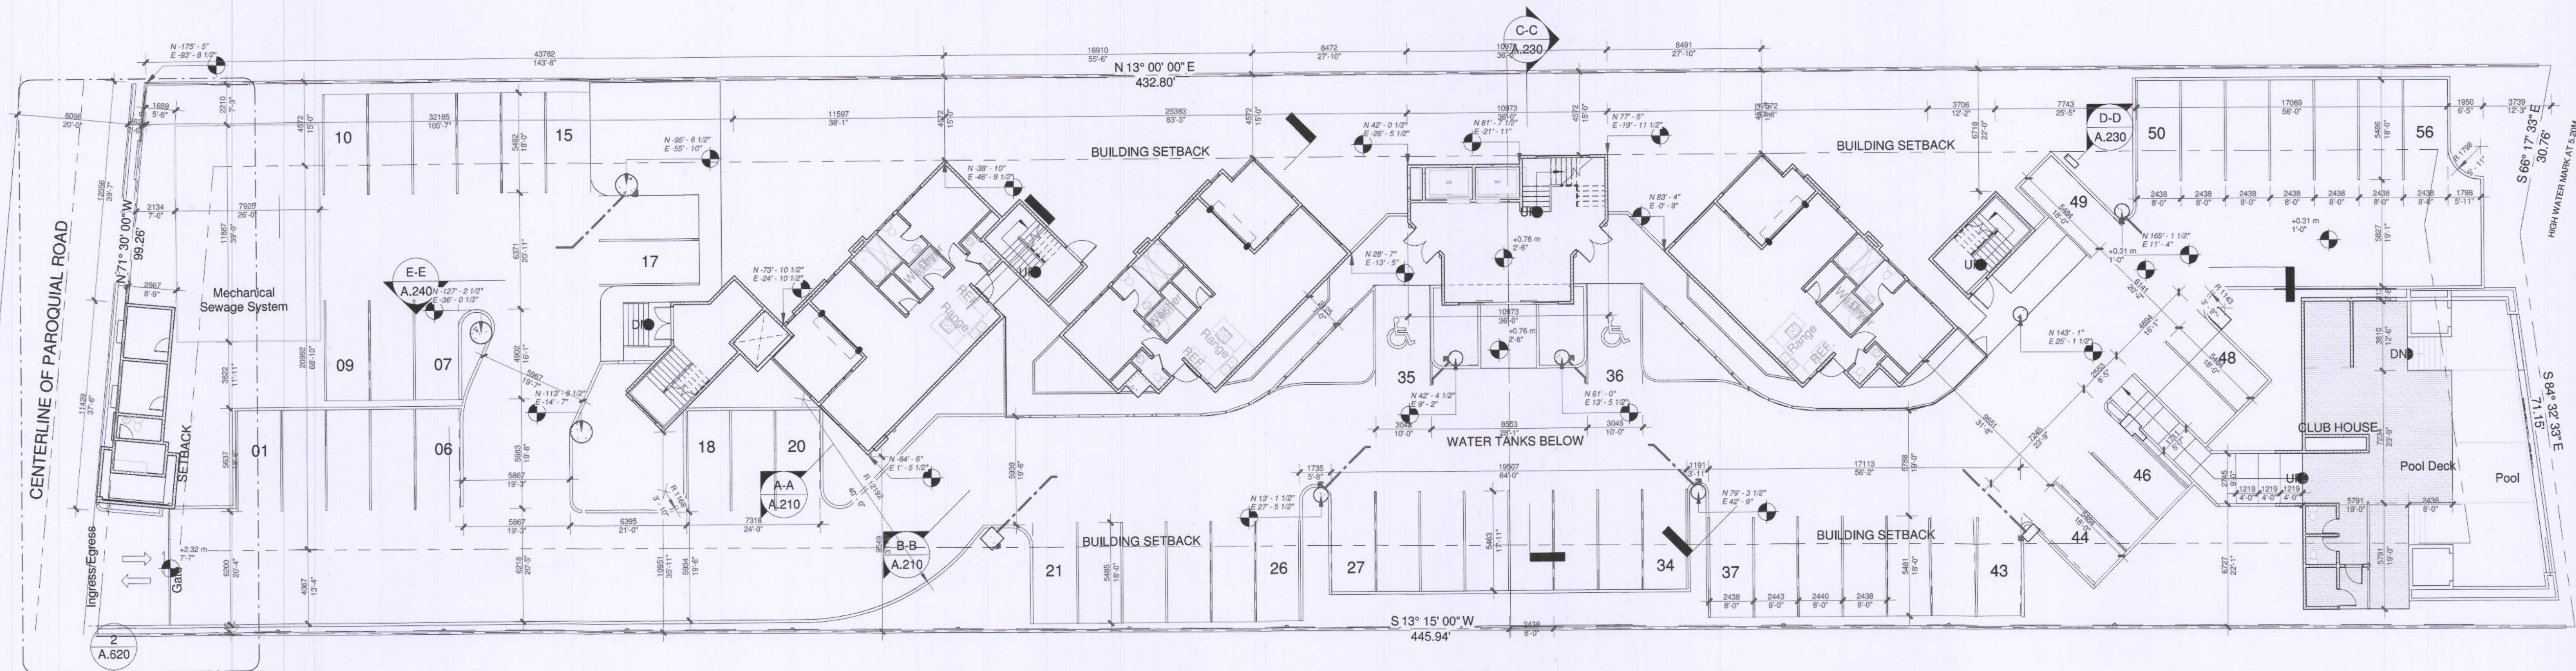

1 SITE PLAN WITH GROUND FLOOR
1 : 200

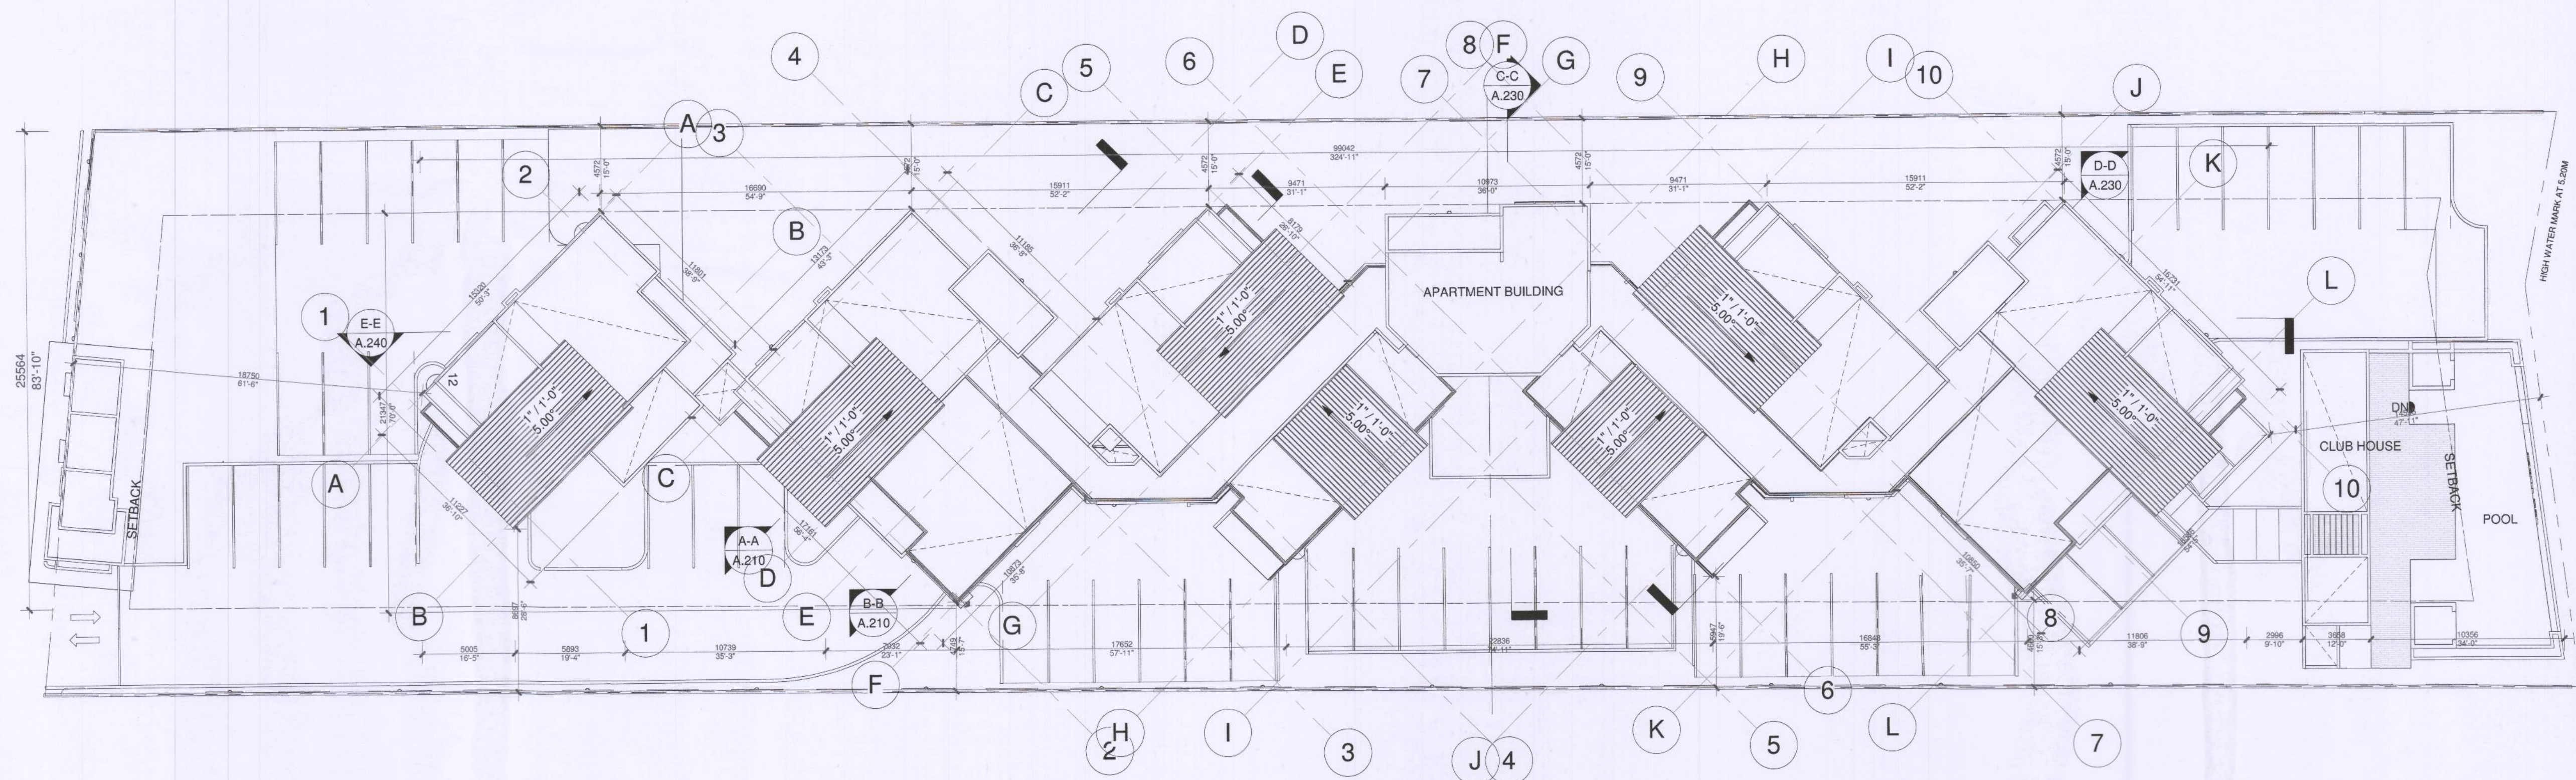

2 SITE PLAN WITH ROOF LAYOUT
1 : 200